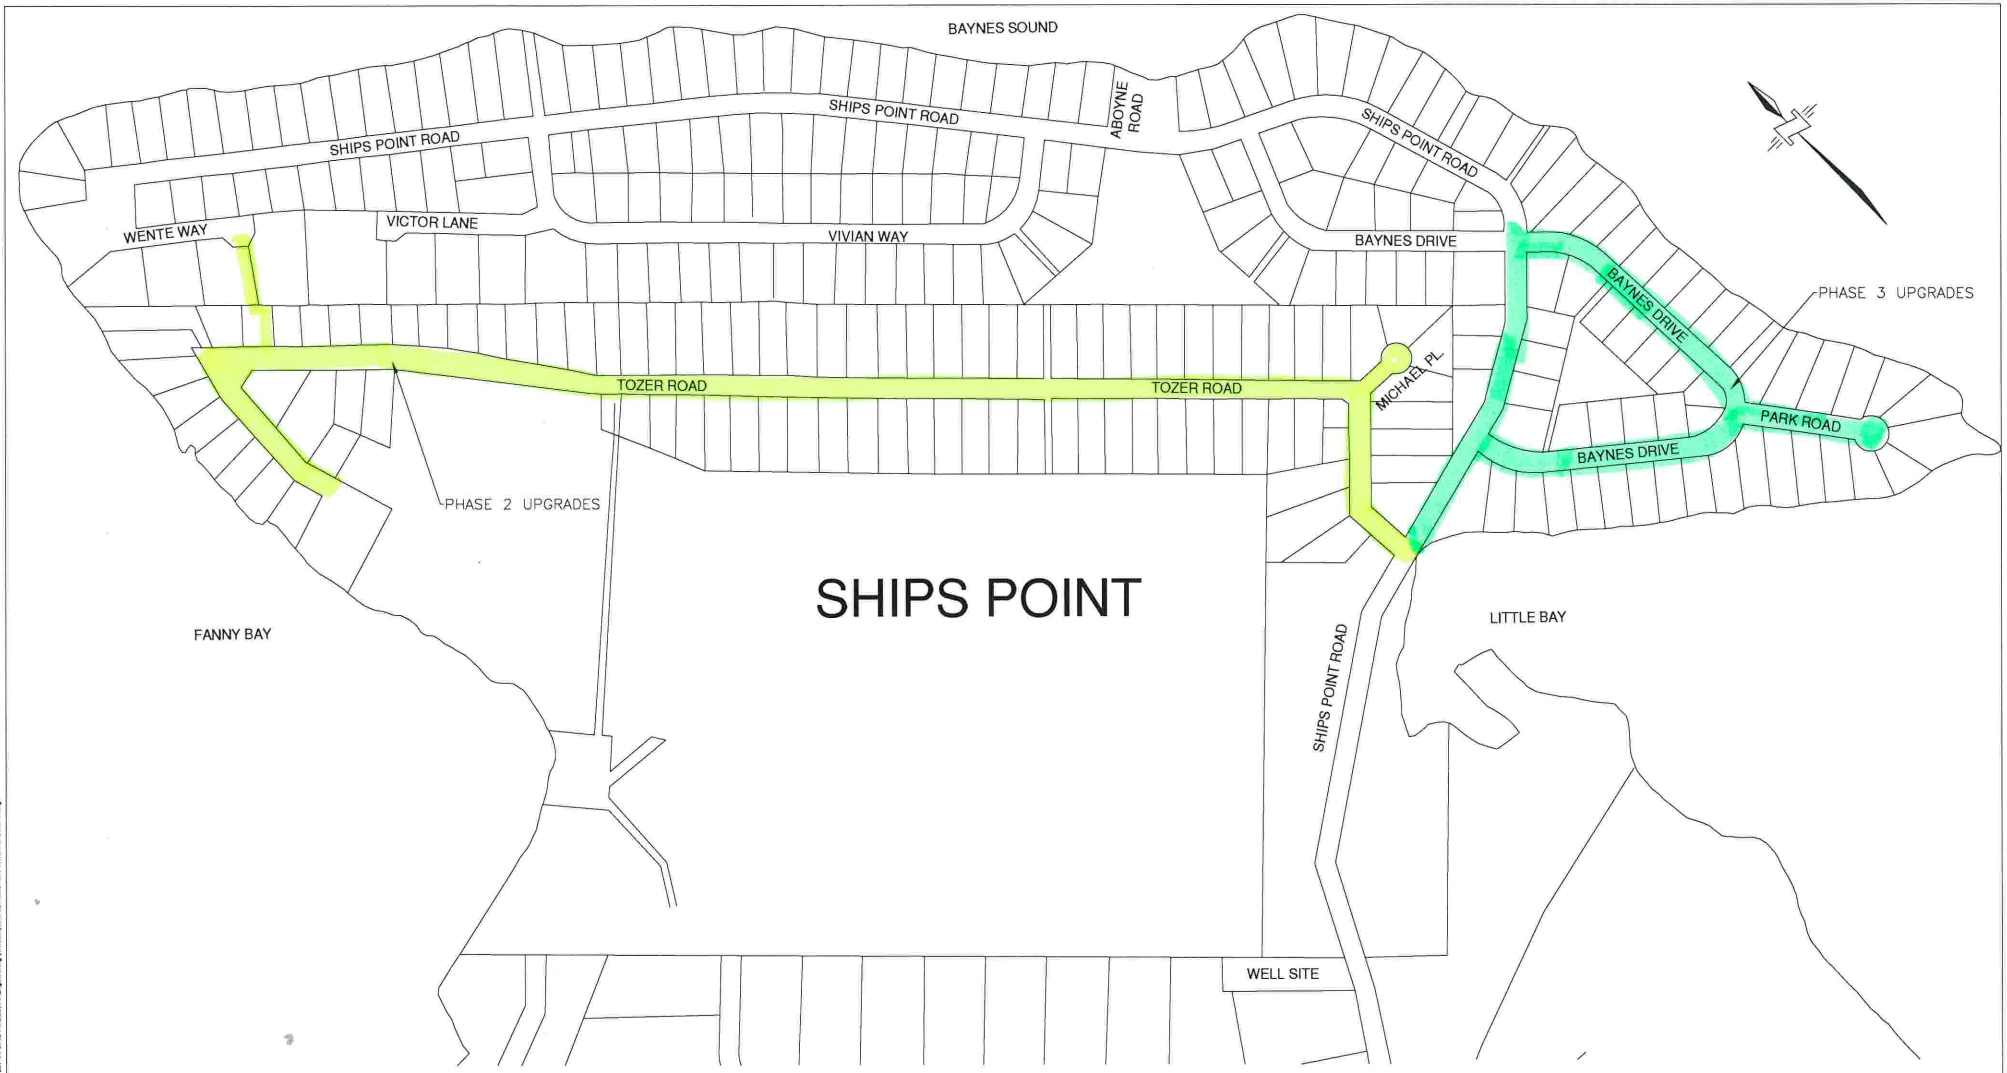

BC 1 CALL 1-800-474-6886

No.	Date	Revision	Dr.	Ch.

THIS DRAWING HAS BEEN PREPARED FOR THE CLIENT IDENTIFIED, TO MEET THE STANDARDS AND REQUIREMENTS OF THE APPLICABLE PUBLIC AGENCIES. McELHANNEY CONSULTING SERVICES LTD., ITS EMPLOYEES, SUBCONSULTANTS AND AGENTS ACCEPT NO RESPONSIBILITY TO ANY OTHER PARTY, INCLUDING CONTRACTORS, SUPPLIERS, CONSULTANTS AND STAKEHOLDERS, OR THEIR EMPLOYEES OR AGENTS, FOR LOSS OR LIABILITY INCURRED AS A RESULT OF THEIR USE OF THESE DRAWINGS.

THIS DRAWING AND DESIGN IS THE PROPERTY OF McELHANNEY CONSULTING SERVICES LTD. AND SHALL NOT BE USED, REUSED OR REPRODUCED WITHOUT THE CONSENT OF THE SAID COMPANY. McELHANNEY CONSULTING SERVICES LTD. WILL NOT BE HELD RESPONSIBLE FOR THE IMPROPER OR UNAUTHORIZED USE OF THIS DRAWING AND DESIGN.

McElhanney

McElhanney Consulting Services Ltd.
495 SIXTH STREET
COURTENAY BC V9N 6V4
PH (250) 338-5495

SCALE : N.T.S.

Approved Sealed

SHIPS POINT WATER SYSTEM

SHIPS POINT IMPROVEMENT DISTRICT (SPID)
POTABLE WATER SYSTEM UPGRADE
PHASE 2 & 3 OVERVIEW
COMOX VALLEY, B.C.

Project No. 2211-47287-1
Drawing No.
SP-1
Sheet 1 of 1
Revision 0

Destroy all prints bearing previous number ▲

Plotted: April 04, 2018 - 13:28:03
Filename: G:\2211 Engineering\47000 - 47999\47287-01 SPID Ph 2&3\4-0 Engineering (In-house)\Civil 3D Files\Phase 1\47287-PD Rev 3.dwg